FilmL.A., Inc.
6255 W Sunset Blvd, 12th Floor
Hollywood, CA 90028
t: (213)977-8600 - f: (213)977-8601
www.filmla.com

Summary Information

Permit No: F00138903-H **Type of Permit:** FILMING **Release Date:** 06/21/2018

Production Company HOORAY PRODUCTIONS LLC

Insured Company Name HOORAY PRODUCTIONS LLC
Contact Phone No. 1 213-534-3597
Contact Phone No. 2
Fax
Address 1201 W 5TH ST, SUITE M 300
LOS ANGELES, California 90017

Production Title DOLEMITE IS MY NAME!

Type of Production Feature

Producer Michael Beugg

Director Craig Brewer

1st AD Mark Little

Production Manager Bryan Yaconelli

FilmL.A. Coordinator Sarah Neubauer

Location Manager David Lyons
Primary Phone Mobile - 323-854-6467
Secondary Phone

Location Assistant TBD TBD
Primary Phone Mobile - 555-555-5555
Secondary Phone

Fees

FILMLA NON-REFUNDABLE FILM PERMIT RIDER FEE	$105.00

Total Permit Fee $105.00

Number of Locations 1

NOT A PERMIT

FilmL.A., Inc.
6255 W Sunset Blvd, 12th Floor
Hollywood, CA 90028
t: (213)977-8600 - f: (213)977-8601
www.filmla.com

Summary Information — Location

Permit Number	F00138903-H	**Location Manager**	David Lyons
Production Company	HOORAY PRODUCTIONS LLC	Primary Phone	Mobile - 323-854-6467
Insured Company	HOORAY PRODUCTIONS LLC	Secondary Phone	
Production Title	DOLEMITE IS MY NAME!		

Location Address Crenshaw Blvd, Marine Ave - W 147th St, Los Angeles County, CA, 90249

Location Type Street

Film Dates 6/21/2018 - 6/22/2018 06:00 - 02:00 1 day

Open or Closed to the Public Open

Generic Conditions

Community Survey Obtained
Must Maintain 5' Clearance on Sidewalks/Walkways
Must maintain local/emergency access
Must post "ROAD WORK AHEAD" signs, which must remain up until all activities on the roadway have been completed.
No cast or crew parking on area streets
No interference with merchant activity.
No Parking in handicap spaces at anytime.
No steps from trailers, trucks or motorhomes may be facing road
Number of uniformed officers listed on the permit is a minimum requirement.
Permittee remains responsible for deploying a sufficient number of uniformed officers to provide traffic and crowd control to ensure the safety of the film crew and the public.
Traffic control must be done in accordance w/MUTCD
Traffic Officers Required
Uniformed officers shall have a copy of the film permit in their possession and are required to confirm that all traffic control signage devices are in place.

Please see attached document 138903_FULL_CRENSHAW_147TH_MARINE_.pdf

Equipment on Location

Type	Quantity
5 or 10 ton trucks	4
Cast/Crew vehicles	90
Cube Trucks	4
Fire Extinguisher (2A10BC Minimum Rating)	4
Generator	1
Picture vehicles	5
Trailers	4

Personnel on Location

Type	Quantity
Cast	10
Crew	80
LA County FSA assigned	1

NOT A PERMIT

FilmL.A., Inc.
6255 W Sunset Blvd, 12th Floor
Hollywood, CA 90028
t: (213)977-8600 - f: (213)977-8601
www.filmla.com

Summary Information — Location

Permit Number	F00138903-H	**Location Manager**	David Lyons
Production Company	HOORAY PRODUCTIONS LLC	Primary Phone	Mobile - 323-854-6467
Insured Company	HOORAY PRODUCTIONS LLC	Secondary Phone	
Production Title	DOLEMITE IS MY NAME!		

Vans	4	

Filming Activities Drive ups & away; Interior and exterior dialogue; Wetdown; Atmospheric Smoke Effects (water-based);

Jurisdiction **Political:** Los Angeles County - Supervisor District 3 | **Police:** Los Angeles County Police | **Fire:** Los Angeles County Fire Department

Coordinator Note 18-1869-58 FAS REQUIRED (4)2A10BC Exting. 6/20

Coordinator Note Rider H extends time at location

Parking

Base Camp Location Type : Other Location — 16007 Crenshaw Blvd, Unincorporated Los Angeles County, CA, 90506

Crew Parking Location Type : Other Location — 16007 Crenshaw Blvd, Unincorporated Los Angeles County, CA, 90506

Parking Notes
Base camp/Crew parking: El Camino College

NOT A PERMIT

DETOUR

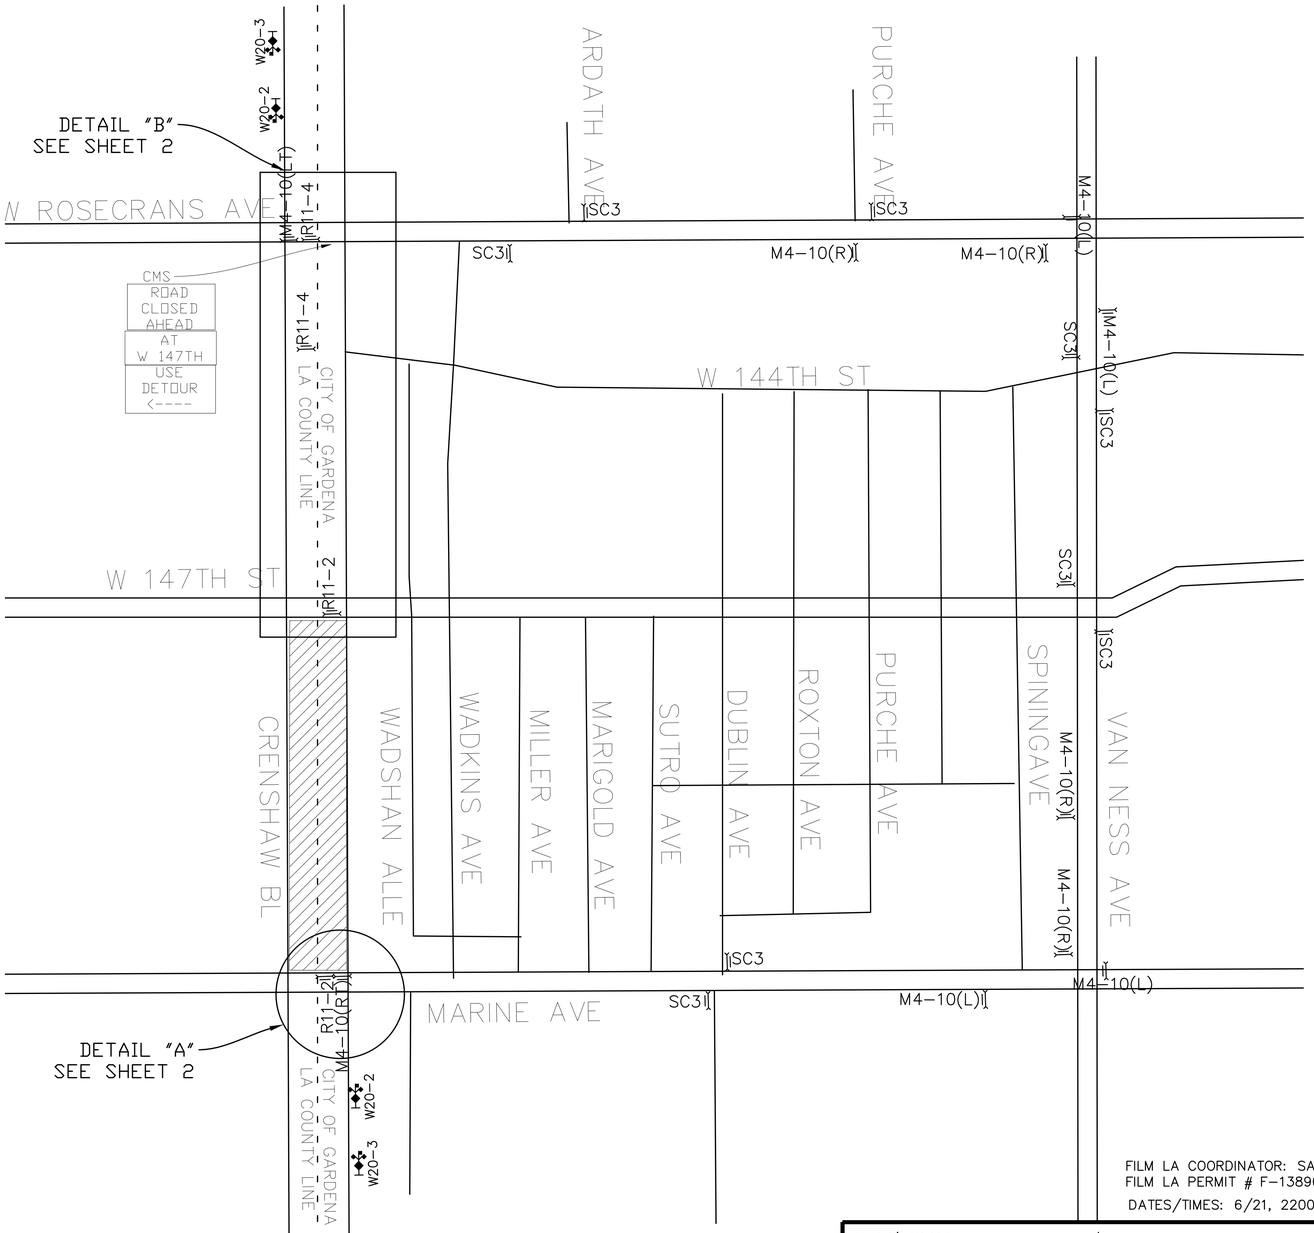

FILM LA COORDINATOR: SARAH NEUBAUER
FILM LA PERMIT # F-138903
DATES/TIMES: 6/21, 2200-2359

GENERAL NOTES: Permit #F00138903-H

1. ALL SIGNING, DELINEATORS, CONES, BARRICADES, ETC, SHALL CONFORM TO THE STATE OF CALIFORNIA DEPARTMENT OF TRANSPORTATION (CALTRANS) STANDARD PLANS AND STANDARD SPECIFICATIONS, CALIFORNIA M.U.T.C.D, AND ANY ADDENDUMS THERTO AND AS SHOWN ON THESE PLANS.
WITH TRAFFIC SIGNALS OR CROSSWALKS.
CONES SHALL BE 28" MINIMUM HEIGHT REFLECTORIZED SLEEVES.

LEGEND:

- ADVANCE WARNING SIGN
- TYPE III BARRICADE
- SIGN ON TYPE III BARRICADE
- SIGN ON TYPE II BARRICADE
- 28" TRAFFIC CONE - REFLECTIVE
- FLASHING ARROW SIGN (FAS)
- CLOSURE/WORK AREA

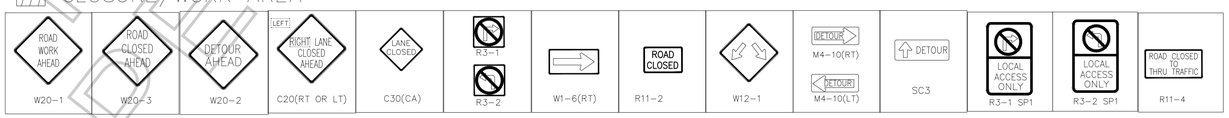

PROJECT/SHEET TITLE:	FULL CLOSURE N/B OF CRENSHAW BLVD FROM MARINE AVE-W 147TH ST CITY OF GARDENA FULL CLOSURE S/B OF CRENSHAW BLVD FROM MARINE AVE-W 147TH ST CITY OF LA COUNTY	DATE:	6/18/2018
		SCALE:	NOT TO SCALE
		DRAWN BY:	IR
		CHECKED BY:	JVJ
COMPANY/CONTACT:	HOORAY PRODUCTIONS LLC "DOLEMITE IS MY NAME" JENNIFER McNEIL 323.260.4777(4PPS)	PROJECT NO.:	
		JOB NO.:	
		FILE NO.:	
		SHEET NO.:	01 OF 03

APPROVED BY:

NAME/SIGNATURE TITLE DATE

NAME/SIGNATURE TITLE DATE

NAME/SIGNATURE TITLE DATE

REVISIONS

NO.:	DATE:	DESCRIPTION:	BY:

NOT A PERMIT

Y:\Plans\Los Angeles\138903_FULL_CRENSHAW_147TH_MARINE_.dwg

DETAIL A

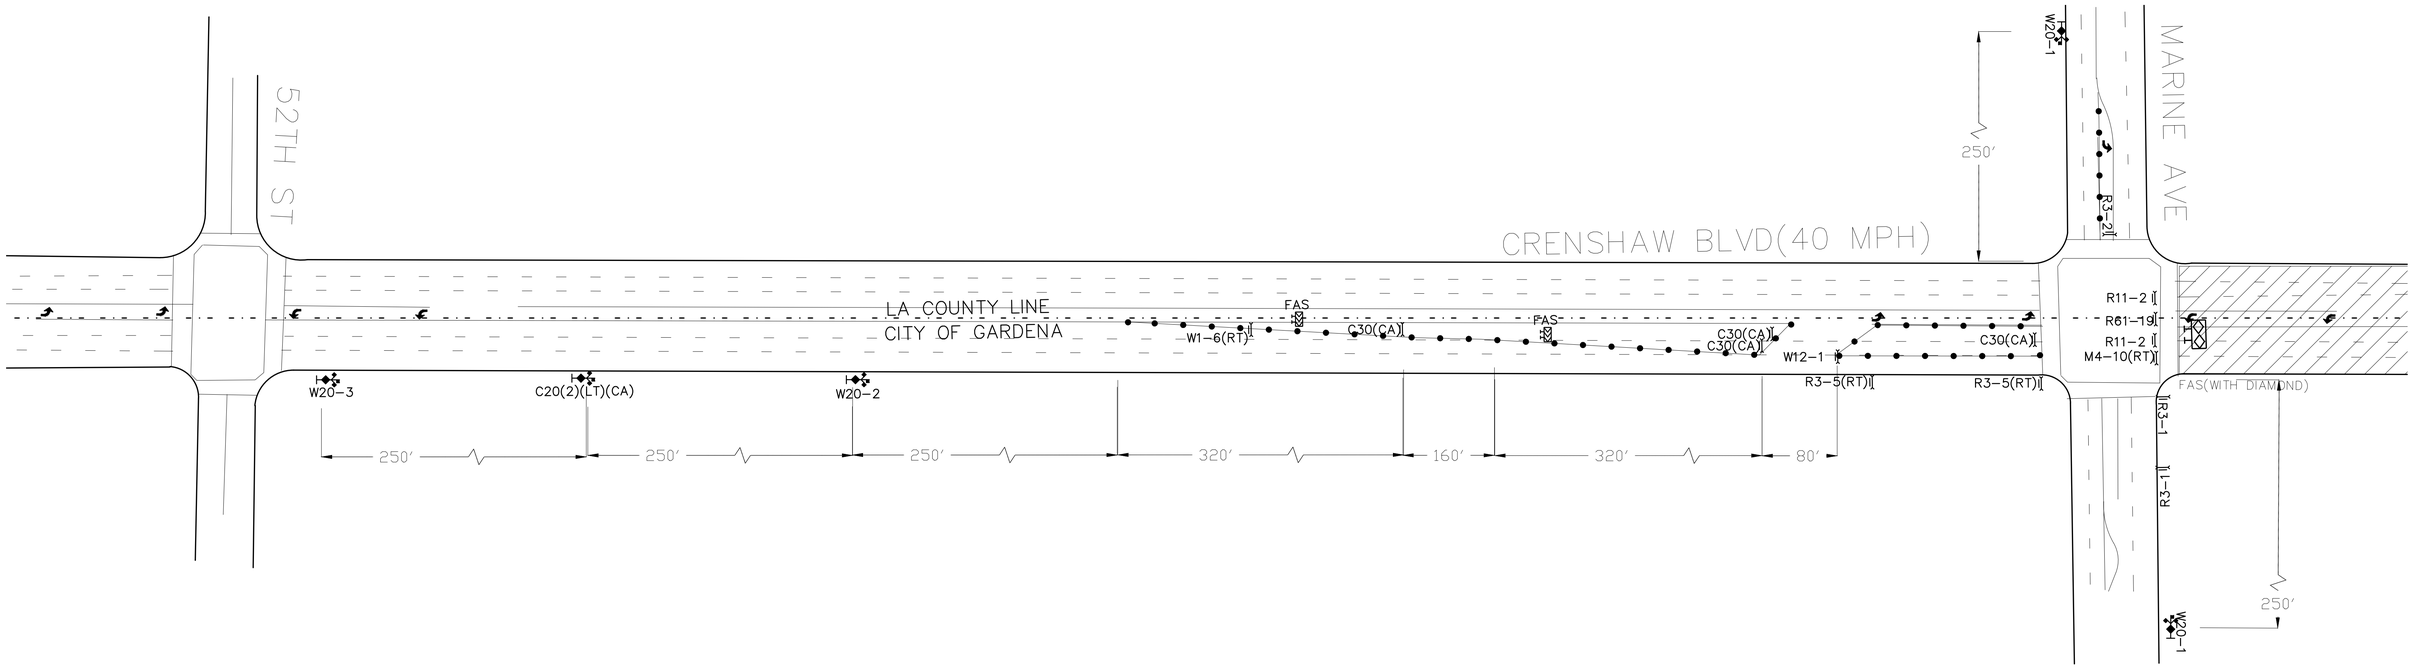

GENERAL NOTES:

Permit #F00138903-H

1. ALL SIGNING, DELINEATORS, CONES, BARRICADES, ETC, SHALL CONFORM TO THE STATE OF CALIFORNIA DEPARTMENT OF TRANSPORTATION (CALTRANS) STANDARD PLANS AND STANDARD SPECIFICATIONS, CALIFORNIA M.U.T.C.D, AND ANY ADDENDUMS THERTO AND AS SHOWN ON THESE PLANS.
WITH TRAFFIC SIGNALS OR CROSSWALKS.
CONES SHALL BE 28" MINIMUM HEIGHT REFLECTORIZED SLEEVES.

LEGEND:

- ADVANCE WARNING SIGN
- I TYPE III BARRICADE
- II SIGN ON TYPE III BARRICADE
- I SIGN ON TYPE II BARRICADE
- 28" TRAFFIC CONE — REFLECTIVE
- FLASHING ARROW SIGN (FAS)
- CLOSURE/WORK AREA

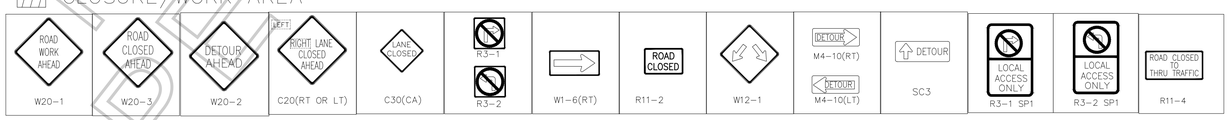

NOT A PERMIT

FILM LA COORDINATOR: SARAH NEUBAUER
FILM LA PERMIT # F-138903
DATES/TIMES: 6/21, 2200-2359

PROJECT/SHEET TITLE:	FULL CLOSURE N/B OF CRENSHAW BLVD FROM MARINE AVE-W 147TH ST CITY OF GARDENA ~~FULL CLOSURE S/B OF CRENSHAW BLVD~~ FROM MARINE AVE-W 147TH ST CITY OF LA COUNTY	DATE:	6/18/2018
		SCALE:	NOT TO SCALE
		DRAWN BY:	IR
		CHECKED BY:	JVJ
COMPANY/CONTACT:	HOORAY PRODUCTIONS LLC "DOLEMITE IS MY NAME" JENNIFER McNEIL 323.260.4777(4PPS)	PROJECT NO.:	
		JOB NO.:	
		FILE NO.:	
		SHEET NO.:	02 OF 03

APPROVED BY:

NAME/SIGNATURE TITLE DATE

NAME/SIGNATURE TITLE DATE

NAME/SIGNATURE TITLE DATE

REVISIONS

NO.:	DATE:	DESCRIPTION:	BY:

Y:\Plans\Los Angeles\138903_FULL_CRENSHAW_147TH_MARINE_.dwg

DETAIL B

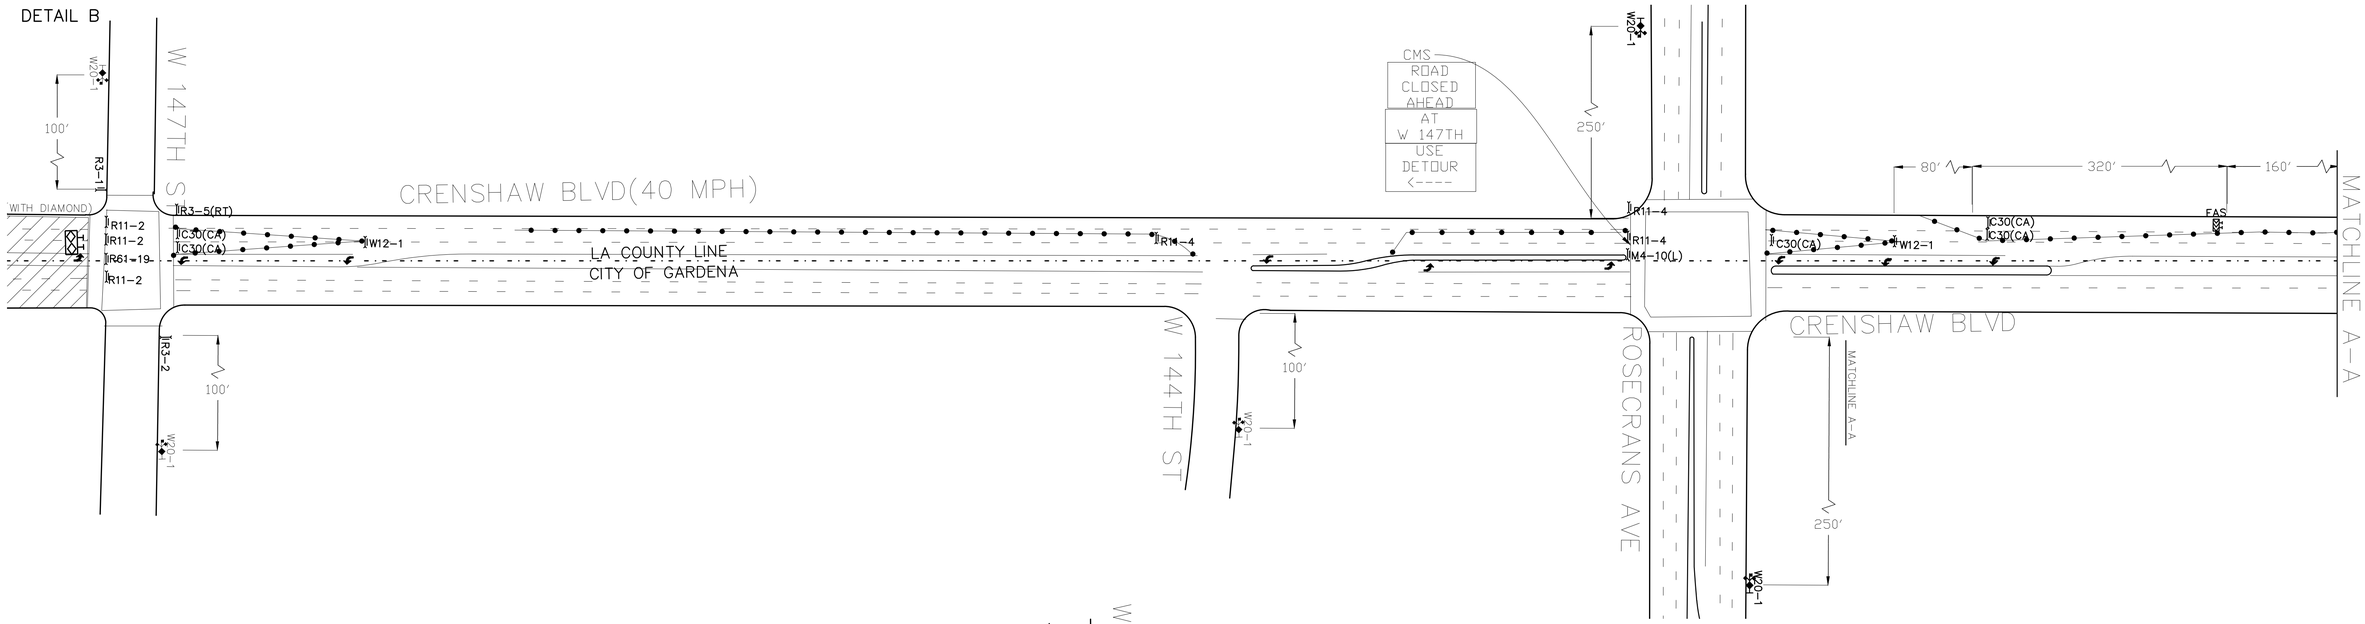

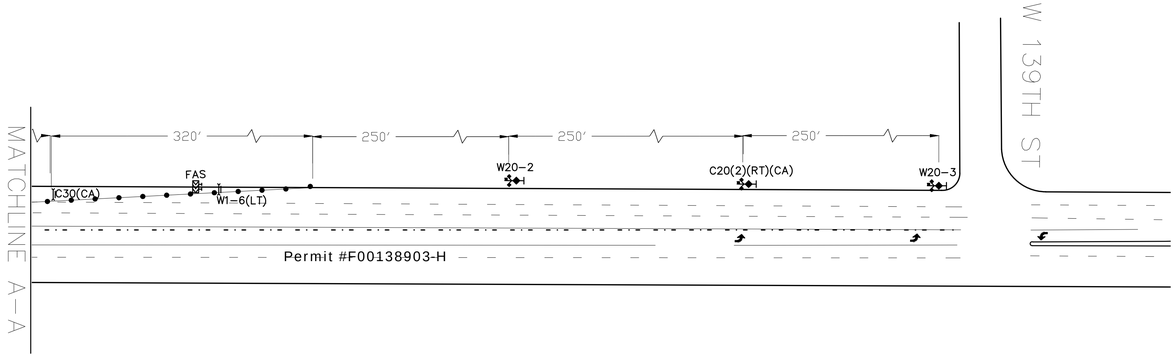

LEGEND:

- ADVANCE WARNING SIGN
- TYPE III BARRICADE
- SIGN ON TYPE III BARRICADE
- SIGN ON TYPE II BARRICADE
- 28" TRAFFIC CONE – REFLECTIVE
- FLASHING ARROW SIGN (FAS)
- CLOSURE / WORK AREA

GENERAL NOTES:

1. ALL SIGNING, DELINEATORS, CONES, BARRICADES, ETC, SHALL CONFORM TO THE STATE OF CALIFORNIA DEPARTMENT OF TRANSPORTATION (CALTRANS) STANDARD PLANS AND STANDARD SPECIFICATIONS, CALIFORNIA M.U.T.C.D, AND ANY ADDENDUMS THERTO AND AS SHOWN ON THESE PLANS.
WITH TRAFFIC SIGNALS OR CROSSWALKS.
CONES SHALL BE 28" MINIMUM HEIGHT REFLECTORIZED SLEEVES.

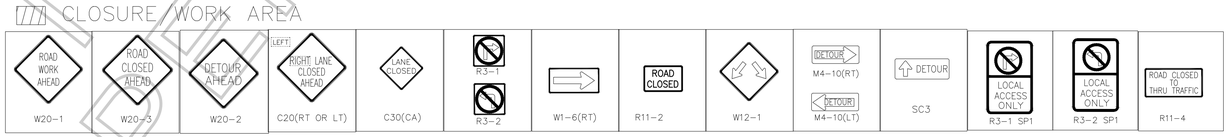

FILM LA COORDINATOR: SARAH NEUBAUER
FILM LA PERMIT # F-138903
DATES/TIMES: 6/21, 2200-2359

PROJECT/SHEET TITLE:	FULL CLOSURE N/B OF CRENSHAW BLVD FROM MARINE AVE-W 147TH ST CITY OF GARDENA FULL CLOSURE S/B OF CRENSHAW BLVD FROM MARINE AVE-W 147TH ST CITY OF LA COUNTY	DATE:	6/18/2018
		SCALE:	NOT TO SCALE
		DRAWN BY:	IR
		CHECKED BY:	JVJ
		PROJECT NO.:	
COMPANY/CONTACT:	HOORAY PRODUCTIONS LLC "DOLEMITE IS MY NAME" JENNIFER McNEIL 323.260.4777(4PPS)	JOB NO.:	
		FILE NO.:	
		SHEET NO.:	03 OF 03

APPROVED BY:

NAME/SIGNATURE TITLE DATE

NAME/SIGNATURE TITLE DATE

NAME/SIGNATURE TITLE DATE

REVISIONS NO.:	DATE:	DESCRIPTION:	BY:

NOT A PERMIT

Y:\Plans\Los Angeles\138903_FULL_CRENSHAW_147TH_MARINE_.dwg